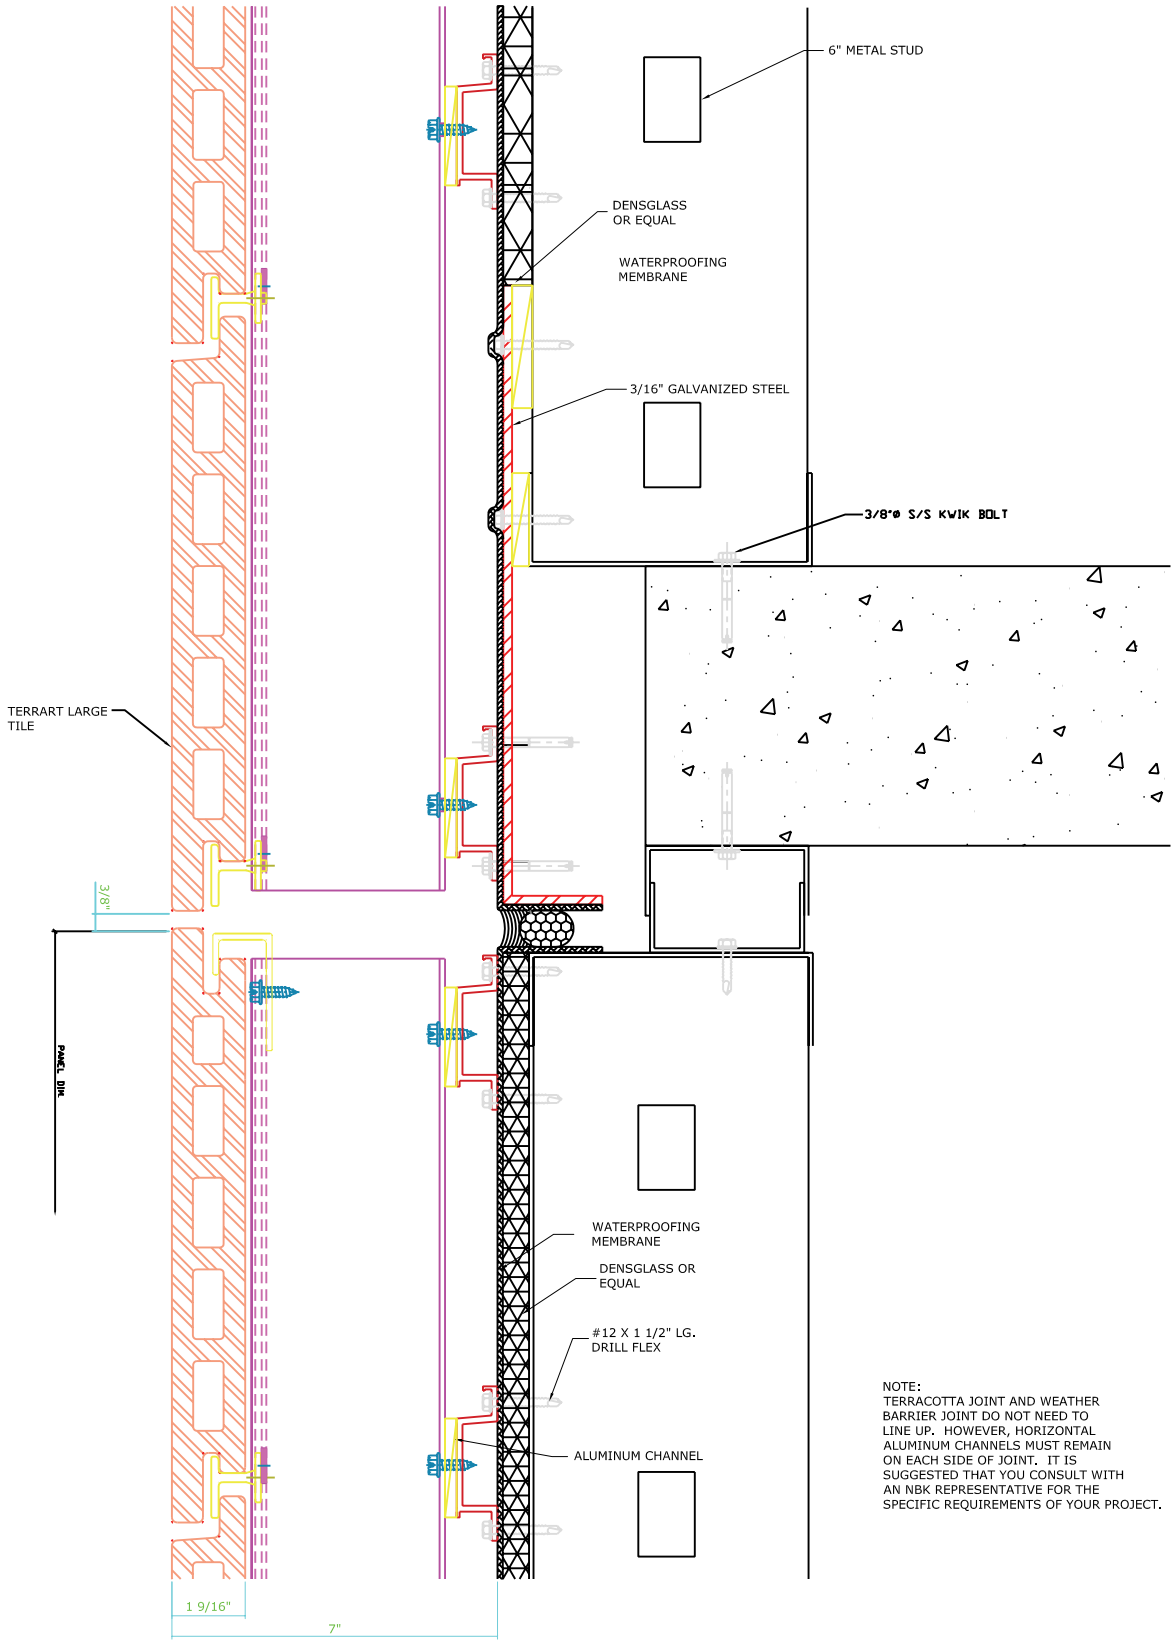

NOTE:
TERRACOTTA JOINT AND WEATHER BARRIER JOINT DO NOT NEED TO LINE UP. HOWEVER, HORIZONTAL ALUMINUM CHANNELS MUST REMAIN ON EACH SIDE OF JOINT. IT IS SUGGESTED THAT YOU CONSULT WITH AN NBK REPRESENTATIVE FOR THE SPECIFIC REQUIREMENTS OF YOUR PROJECT.

S1 / Lrg — Seismic Live Load Deflection Joint
Scale: 3"=1'

NBK North America	DETAIL: S-1		LOCATION:		PANEL MARK:
JOB NAME:	SEISMIC LIVE LOAD DEFLECTION JOINT	SCALE: 3"=1'	TYPE: TerrArt-Large	FINISH:	PANEL QTY: